W11-2
STRONG YELLOW-GREEN
36"x36"

R4-7
24"x30"

W16-2
24"x12"
STRONG YELLOW-GREEN

R3-7L
30"x30"

| PAVEMENT MARKING LEGEND | | | |
|---|---|---|---|
| PLAN LEGEND | LINE TYPE | DESCRIPTION | MATERIAL |
| SL | STOP LINE | 24" WIDE WHITE | THERMOPLASTIC |
| CL | CENTER LINE | 3-4" YELLOW SPACED 6" APART | EPOXY |
| DLL | DASHED LANE LINE | 4" WIDE WHITE LINE, 10' LINE AT 30' INTERVALS | EPOXY |
| SLL | SOLID LANE LINE | 8" WIDE WHITE LINE | THERMOPLASTIC |
| CW | CROSSWALK LINE | 8" WIDE WHITE LINE | THERMOPLASTIC |
| CWH | CROSSWALK HATCH LINE | 24" WIDE WHITE LINES WITH 24" WIDE GAP | THERMOPLASTIC |
| YCH | YELLOW CROSS HATCH | 24" WIDE YELLOW LINES AT 45° SPACED 12' O.C. | THERMOPLASTIC |
| WCH | WHITE CROSS HATCH | 24" WIDE WHITE LINES AT 45° SPACED 12' O.C. | THERMOPLASTIC |
| WEL | WHITE EDGE LINE | 4" WIDE WHITE LINE | EPOXY |
| YEL | YELLOW EDGE LINE | 4" WIDE YELLOW LINE | EPOXY |

NOTES:
1. All traffic control devices shall conform to the current MANUAL OF UNIFORM TRAFFIC CONTROL DEVICES.
2. Conflicting striping shall be removed by grinding method, be removed as approved by the engineer.
3. All conflicting signs, trees and other obstructions shall be removed as part of this construction.

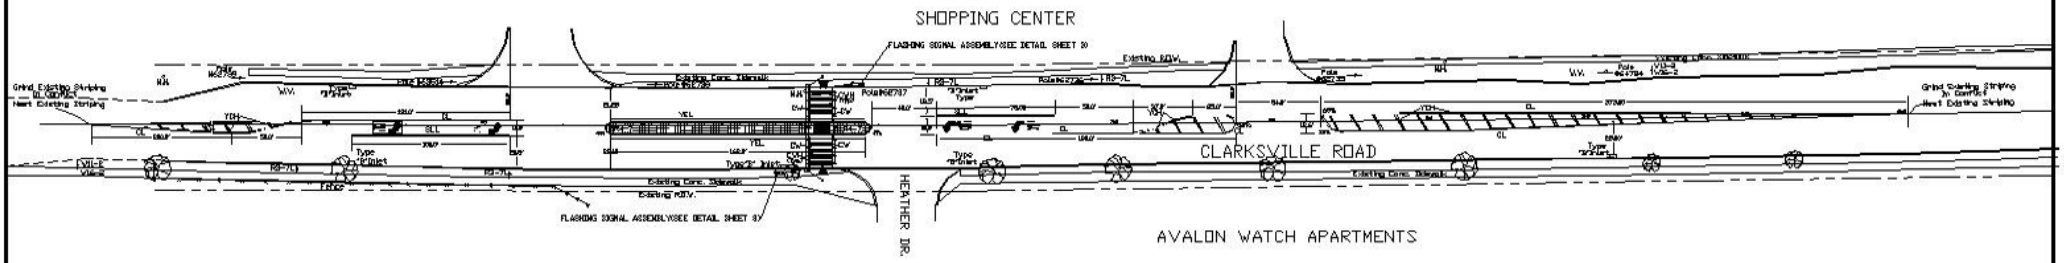


| PAY ITEM NO. | TO BE INSTALLED | CONTRACT QUANTITY | AS-BUILT QUANTITY |
|---|---|---|---|
| 19 | TRAFFIC STRIPES, LONG LIFE, THERMOPLASTIC | 800 L.F. | |
| 20 | TRAFFIC STRIPES, LONG LIFE, EPOXY RESIN | 2,000 L.F. | |
| 21 | TRAFFIC MARKINGS, SYMBOLS, LONG LIFE THERMOPLASTIC | 400 S.F. | |
| 22 | REMOVAL OF EXISTING STRIPING | 1400 L.F. | |
| E3 | SIGNS, 30"X30" | 25 S.F. | |
| E4 | SIGNS, 36"X36" | 18 S.F. | |
| E5 | SIGNS, 24"X12" | 4 S.F. | |
| E6 | SIGNS, 24"X30" | 10 S.F. | |

GRAPHIC SCALE

(IN FEET)
1 INCH = 40 FEET

PEDESTRIAN SAFETY ENHANCEMENTS ON CLARKSVILLE ROAD AT AVALON WATCH

SIGNING & STRIPING PLAN

COUNTY OF MERCER

GREGORY SANDUSKY